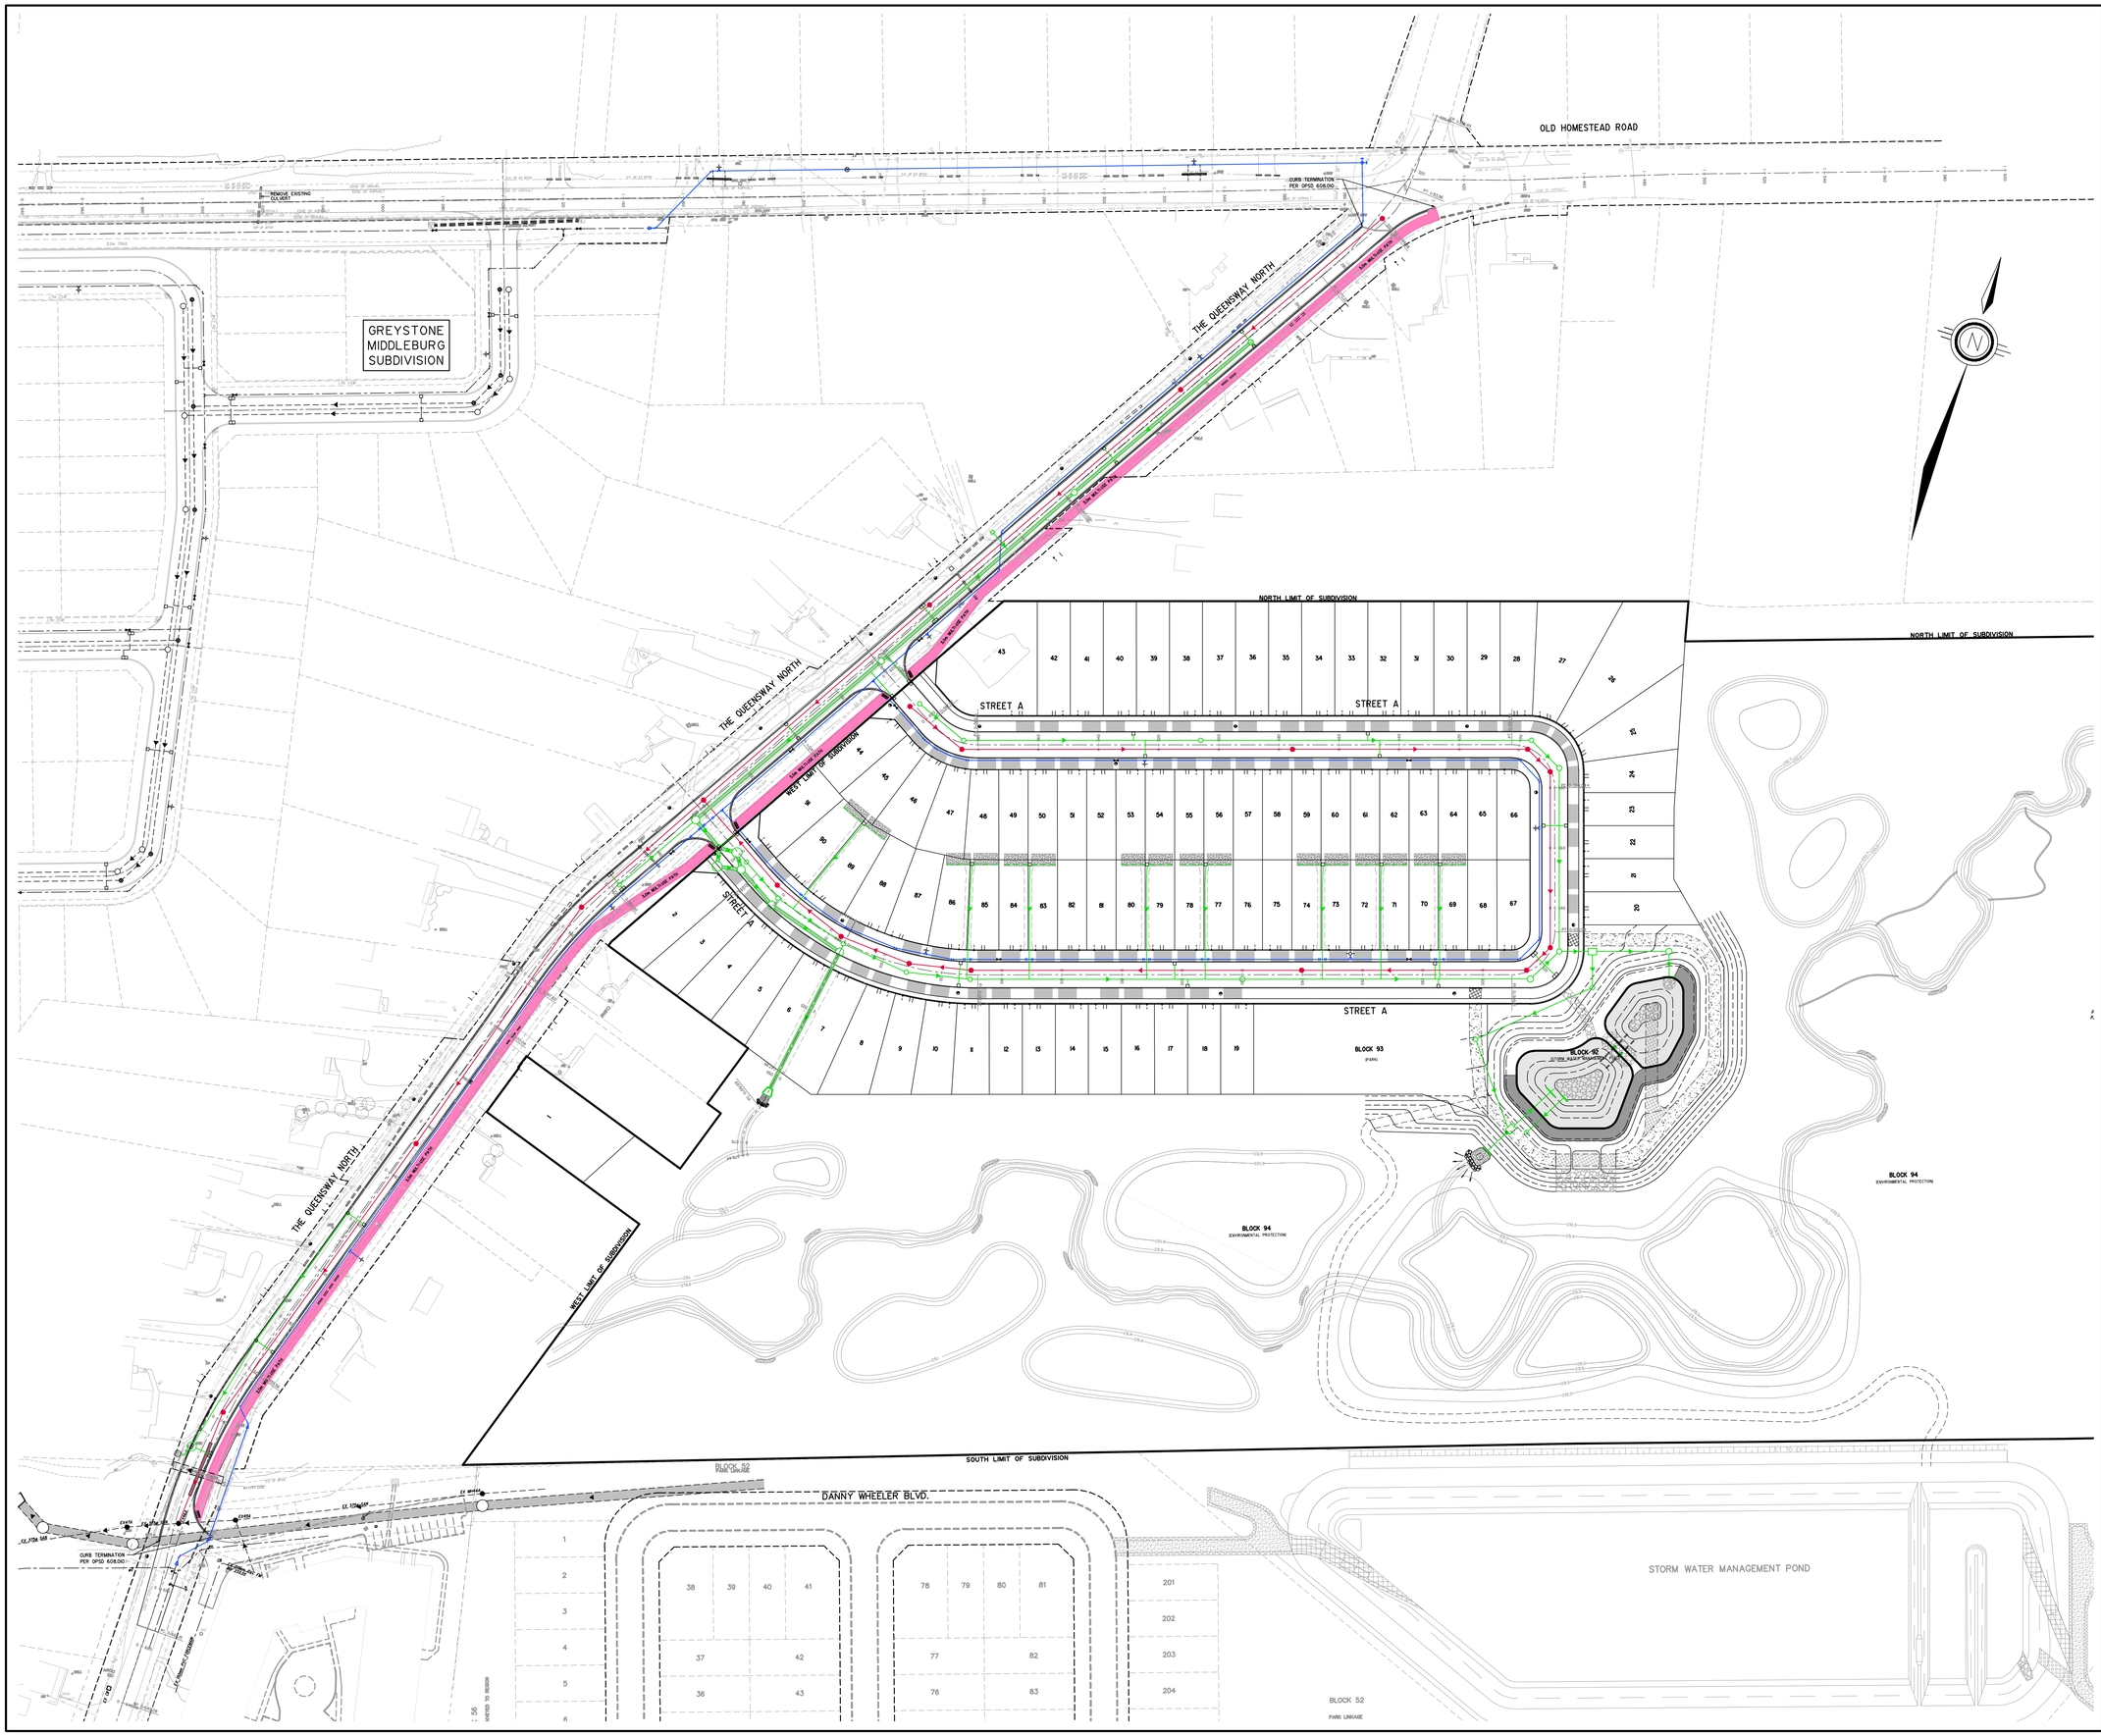

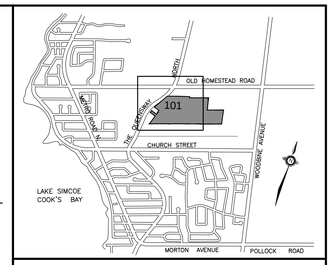

KEYMAP N.T.S.

LEGEND:

- PROPOSED STORM SEWER
- PROPOSED SANITARY SEWER
- PROPOSED WATERMAIN
- PROPOSED M.U.P.

REVIEWED BY TOWN OF GEORGINA ORIGINALLY SIGNED BY:

DATE ENGINEERING MANAGER

BENCHMARK:
ELEVATIONS SHOWN ARE RELATED TO GEODETIC DATUM AND ARE DERIVED FROM BENCHMARK No. 00ii93U4975 HAVING A PUBLISHED ELEVATION OF 241.800 METRES.

NOTE:
ALL DIMENSIONS AND ELEVATIONS IN METRES UNLESS NOTED OTHERWISE. ALL PIPE SIZES IN MILLIMETRES.

No.	REVISIONS TO DRAWING	BY	DATE	APPR.

ALL PREVIOUS ISSUES OF THIS DRAWING ARE SUPERSEDED

CLIENT
BALLYMORE DEVELOPMENT (GEORGINA) CORP

MUNICIPALITY
TOWN OF GEORGINA
REGION OF YORK

PROJECT TITLE
HOMESTEAD MEADOWS

SHEET TITLE
GENERAL PLAN OF SERVICES

SABOURIN KIMBLE & ASSOCIATES LTD. CONSULTING ENGINEERS

DESIGNED	DRAWN	CHECKED
BLAS	JST	ARZ

SCALE 1:1000 DATE MARCH 2025

PROJECT NUMBER 21:436 DWG. NUMBER 101

CAD FILE: P:\21\436\Drawing Files\Phase 1\Figures\436 Fig - General Plan Of Services.dwg